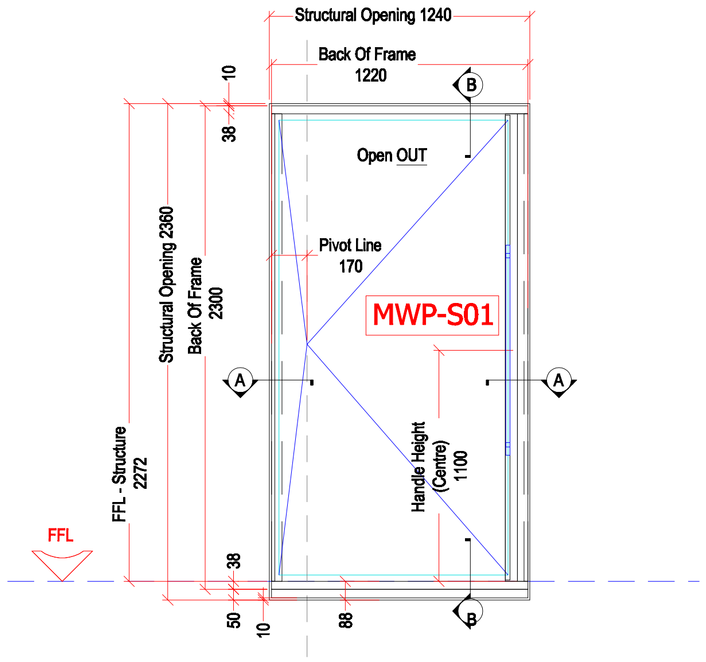

MWP-S-01 - Front Elevation - External VIEW

SCALE 1:20

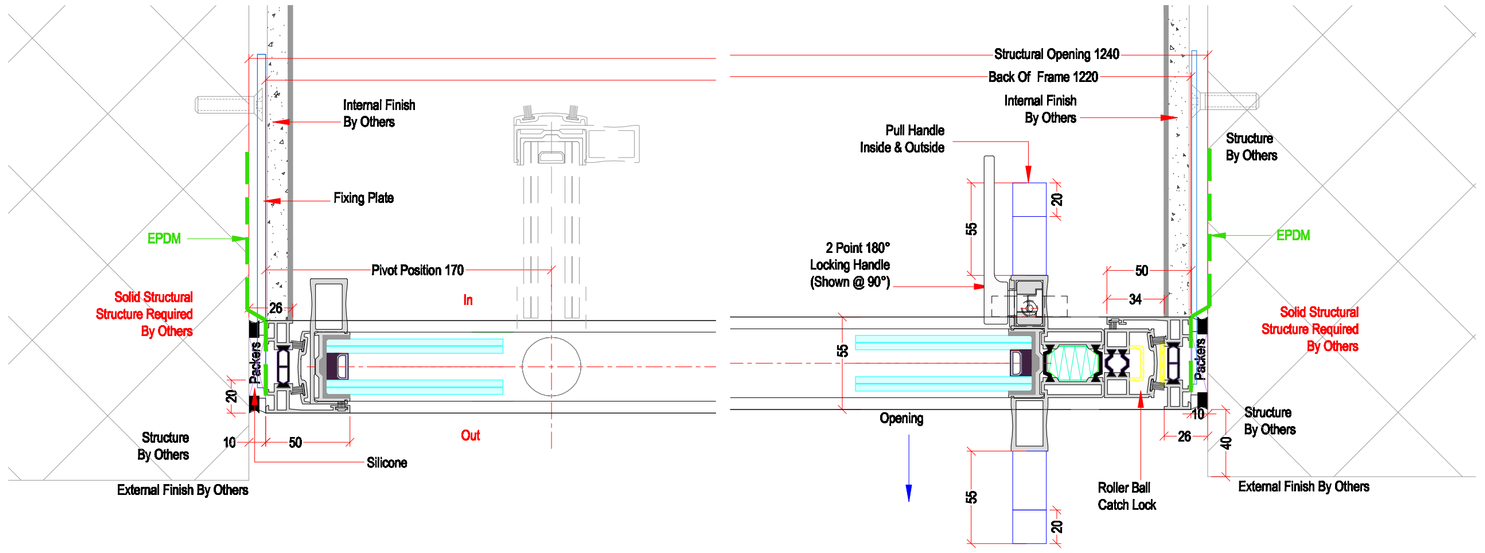

MWP-S-01 - Section Detail A:A

SCALE 1:2

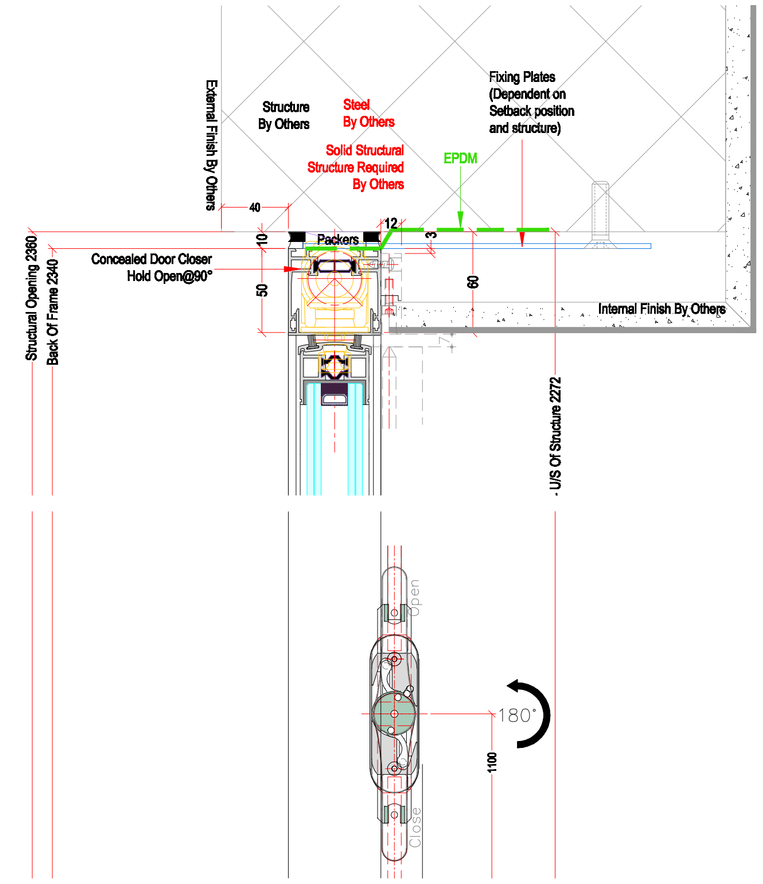

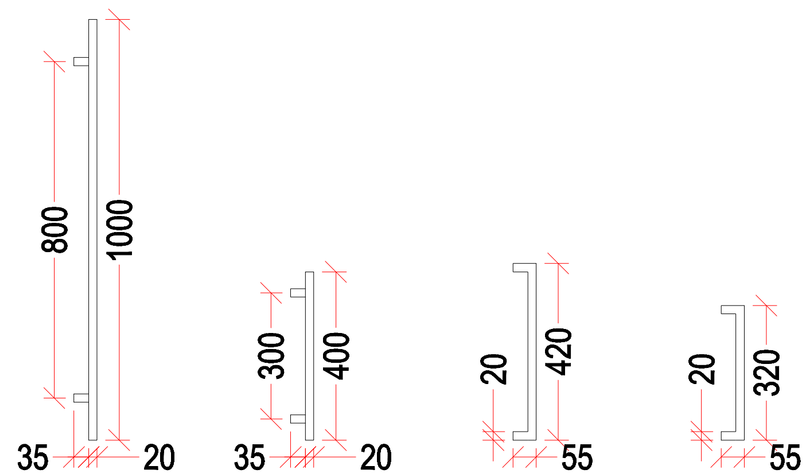

Pull Handle Options

SCALE 1:10

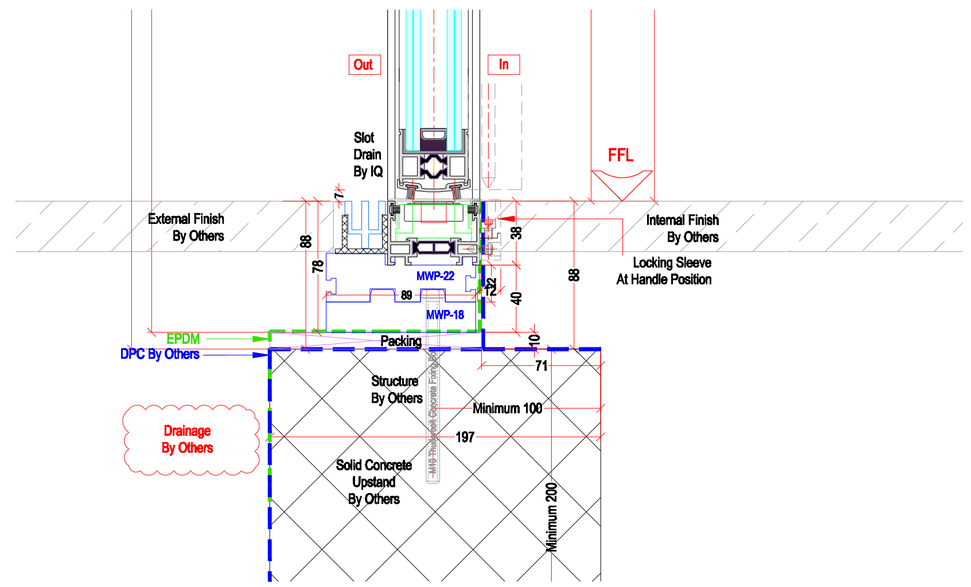

MWP-S-01/MWP-D-01 - Section Detail B:B

SCALE 1:2

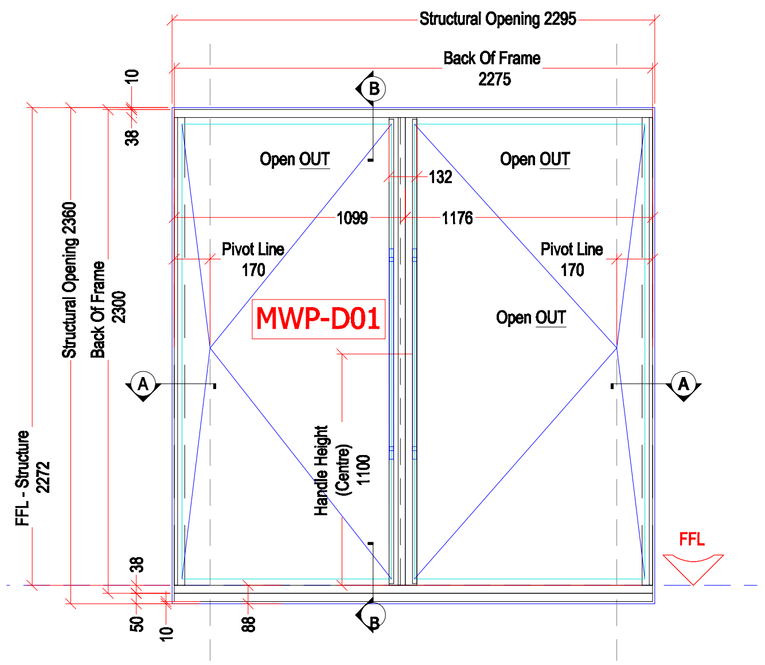

MWP-D-01 - Front Elevation - External VIEW

SCALE 1:20

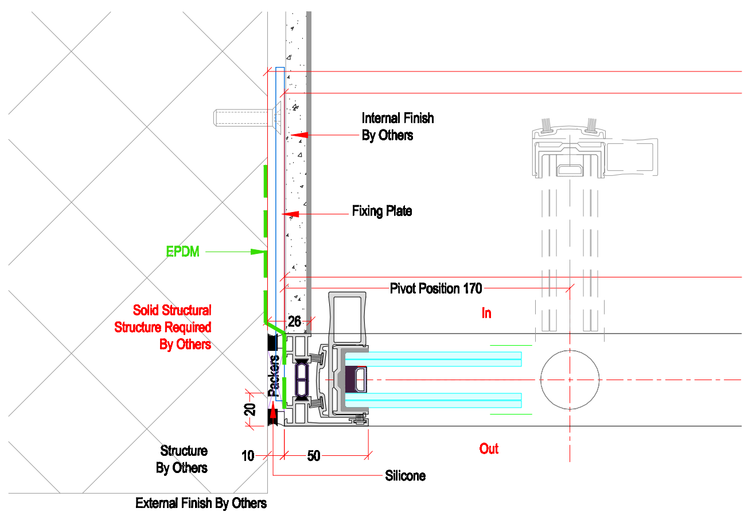

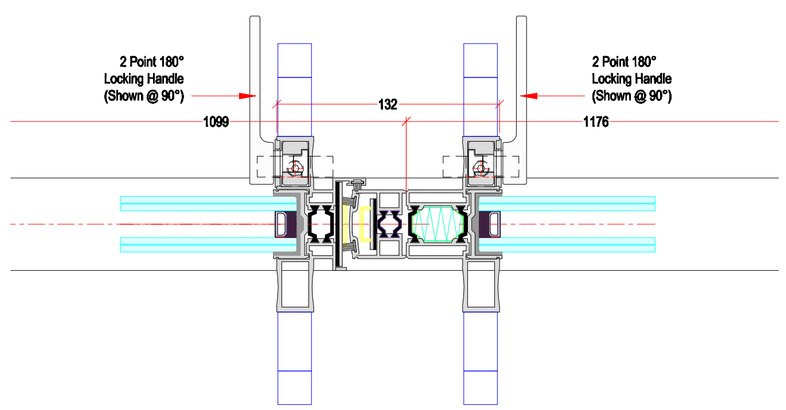

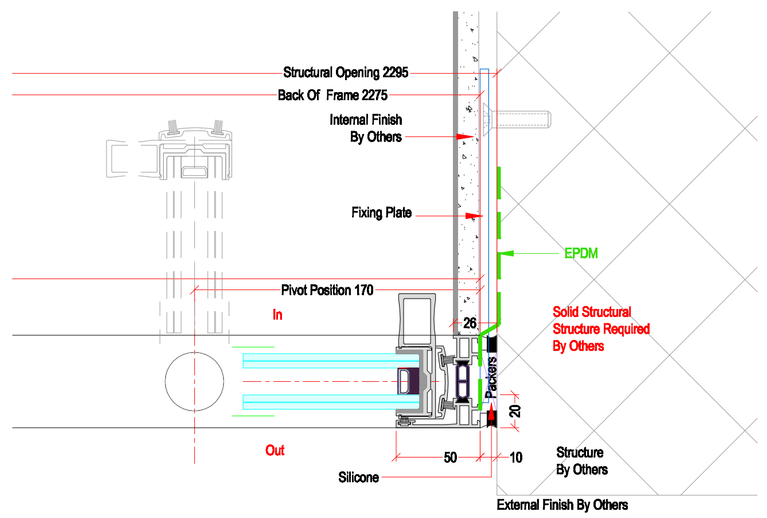

MWP-D-01 - Section Detail A:A

SCALE 1:2

Notes;

All Dimensions TBC On Site.
RAL Finish TBC By Architect.
FFL, FCL and Wall Finish TBC By Architect

Do Not Scale From This Drawing

Revisions

IQ Glass Solutions
THE COURTYARD @ SKY HOUSE
RAANS RD, AMERSHAM, HP6 6JQ
TEL:+44 (0) 1494 722880
FAX:+44 (0) 1494 721535
WWW.TEXOGROUP.COM
WWW.IQGLASS.CO.UK

Project
Vitra Pivot Door
Single & Double Door - No Keylock

Drawing Title
Elevation & Section Details

Date	Scale
31-07-15	As Shown@A1

Drawing No.	Rev	Drawn By
IQ-MWP-S/D-01		UJ